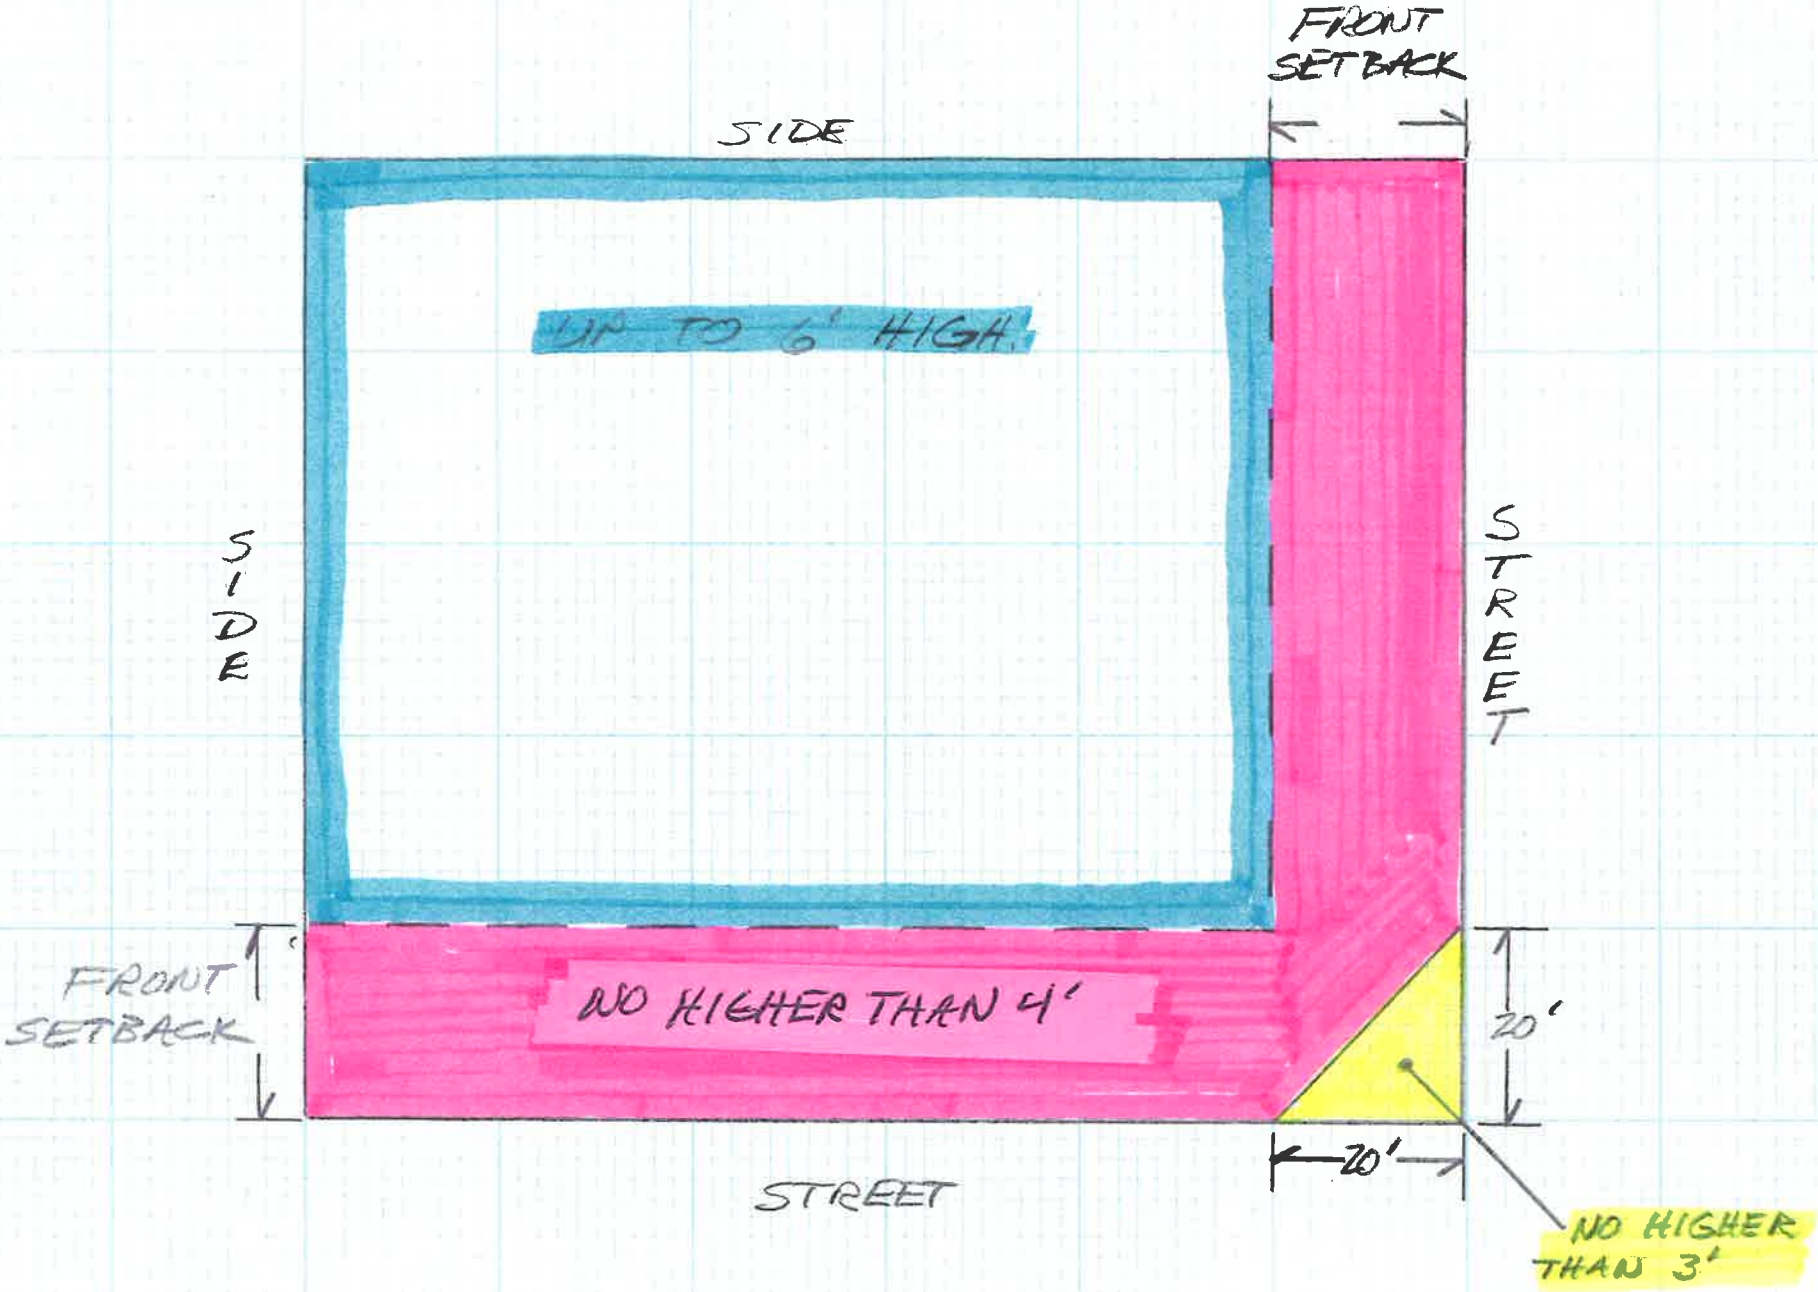
FRONT SETBACK
SIDE
UP TO 6' HIGH.
SIDE
STREET
FRONT SETBACK
NO HIGHER THAN 4'
20'
20'
STREET
NO HIGHER THAN 3'